FilmL.A., Inc.
6255 W Sunset Blvd, 12th Floor
Hollywood, CA 90028
t: (213)977-8600 - f: (213)977-8601
www.filmla.com

Summary Information

Permit No: F00137682-D **Type of Permit:** FILMING **Release Date:** 06/26/2018

Production Company SUNNY TELEVISION PRODUCTIONS INC

Insured Company Name SUNNY TELEVISION PRODUCTIONS INC

Contact Phone No. 1 818-655-4100
Contact Phone No. 2
Fax 818-655-8321
Address 10201 W PICO BLVD, BUILDING 99 ROOM 430
LOS ANGELES, California 90064

Production Title IT'S ALWAYS SUNNY IN PHILADELPHIA

Type of Production TV Sitcom

Producer Tom Lofaro

Director Todd Biermann

1st AD Michael Rizzoli

Production Manager Patrick Burns

FilmL.A. Coordinator Michael Gonzalez

Location Manager Tano Tropia
Primary Phone Mobile - 310-722-6500
Secondary Phone

Location Assistant John Brown
Primary Phone Mobile - 562-305-0265
Secondary Phone

Fees

Posting 300	$69.00
Posting 900	$207.00
Posting 1500	$345.00
Posting Max	$1,449.00
Notification Charge	$492.00
LA CITY LANE AND STREET CLOSURE FEE	$624.00
FILMLA NON-REFUNDABLE FILM PERMIT RIDER FEE	$105.00

Total Permit Fee $3,291.00

Number of Locations 3

NOT A PERMIT

FilmL.A., Inc.
6255 W Sunset Blvd, 12th Floor
Hollywood, CA 90028
t: (213)977-8600 - f: (213)977-8601
www.filmla.com

Summary Information

Location

Permit Number	F00137682-D	**Location Manager**	Tano Tropia
Production Company	SUNNY TELEVISION PRODUCTIONS I...	Primary Phone	Mobile - 310-722-6500
Insured Company	SUNNY TELEVISION PRODUCTIONS I...	Secondary Phone	
Production Title	IT'S ALWAYS SUNNY IN PHILA...		

Location Address 5303 Lankershim Blvd, North Hollywood, CA, 91601

Location Name THE FEDERAL BAR

Location Type Bar

Film Dates 6/28/2018 - 6/28/2018 04:00 - 16:00 1 day

Open or Closed to the Public Closed

Generic Conditions

*Certain service and personnel fees required by jurisdictional agencies are not collected by FilmL.A. Any such fees must be paid directly to the appropriate agency, and a separate invoice will be provided to the permittee.
*LA CITY AND/OR LA COUNTY FIRE CHECKLIST ATTACHED TO FINAL PERMIT. THE PERMITEE IS RESPONSIBLE FOR COMPLETING CHECKLIST PRIOR TO FILMING ACTIVITY AT THIS LOCATION. NON COMPLIANCE MAY RESULT IN ASSIGNMENT OF A FIRE OFFICER.
Community Survey Obtained
Equipment staging and vehicles may park on one side of the street only.
Must Maintain 5' Clearance on Sidewalks/Walkways
Must maintain local/emergency access
No cast or crew parking on area streets
No steps from trailers, trucks or motorhomes may be facing road
Number of uniformed officers listed on the permit is a minimum requirement.
Permittee remains responsible for deploying a sufficient number of uniformed officers to provide traffic and crowd control to ensure the safety of the film crew and the public.
Traffic control must be done in accordance w/MUTCD
Traffic Officers Required
Uniformed officers shall have a copy of the film permit in their possession and are required to confirm that all traffic control signage devices are in place.

Equipment on Location

Type	Quantity
5 or 10 ton trucks	5
Cast/Crew vehicles	55
Catering Truck	1
Condors	1
Cranes	1
Cube Trucks	3

Personnel on Location

Type	Quantity
Cast	5
Crew	75
Extras	40
Off-Duty/Retired LAPD Officer(s)	2
Spot Check	1

DRAFT NOT A PERMIT

FilmL.A., Inc.
6255 W Sunset Blvd, 12th Floor
Hollywood, CA 90028
t: (213)977-8600 - f: (213)977-8601
www.filmla.com

Summary Information — Location

Permit Number	F00137682-D	**Location Manager**	Tano Tropia
Production Company	SUNNY TELEVISION PRODUCTIONS I...	Primary Phone	Mobile - 310-722-6500
Insured Company	SUNNY TELEVISION PRODUCTIONS I...	Secondary Phone	
Production Title	IT'S ALWAYS SUNNY IN PHILA...		

Generator	1
Honey Wagons	1
Picture vehicles	2
Portable restrooms	1
Scissor Lifts	1
Semi Trucks	5
Stakebed Trucks	5
Trailers	4
Vans	4

Filming Activities Drive ups & away; Equipment on sidewalk, in curb lane & across street; Interior and exterior dialogue; Intermittent pedestrian control; Intermittent traffic control - 2 minutes standard; Wetdown; Talent smoking/drinking. Water based smoke effects;

Jurisdiction **Political:** Los Angeles City - Council District 02 **Police:** Los Angeles Police Department **Fire:** Los Angeles City

Thomas Guide **Page:** 562 **Grid:** J2

Approvals LOS ANGELES CITY POLICE DEPARTMENT Melissa Hernandez

Coordinator Note Rider D releases location

Parking

Base Camp
Location Type : Filming Location

Crew Parking
Location Type : Other Location
4024 Radford Ave, Los Angeles, CA, 91607

Posting "No Parking" signs
B/S WEDDINGTON ST, LANKERSHIM BLVD - BAKMAN AVE
W/S LANKERSHIM BLVD, WEDDINGTON - NORTH TO CHANDLER BLVD
E/S BAKMAN AVE, WEDDINGTON ST - CHANDLER BLVD
E/S BAKMAN AVE, WEDDINGTON ST - SOUTH 300'

Approximate Footage more than 1800 **Log Number** 206343

Date(s) 6/28/2018 to 6/28/2018 **Time(s)** 00:00 to 00:00

NOT A PERMIT

FilmL.A., Inc.
6255 W Sunset Blvd, 12th Floor
Hollywood, CA 90028
t: (213)977-8600 - f: (213)977-8601
www.filmla.com

Summary Information — Location

Permit Number	F00137682-D	**Location Manager**	Tano Tropia
Production Company	SUNNY TELEVISION PRODUCTIONS I...	Primary Phone	Mobile - 310-722-6500
Insured Company	SUNNY TELEVISION PRODUCTIONS I...	Secondary Phone	
Production Title	IT'S ALWAYS SUNNY IN PHILA...		

Posting "No Parking" signs S/S WEDDINGTON ST, LANKERSHIM BLVD - EAST 150

Approximate Footage 0 - 300 **Log Number** 206345

Date(s) 6/28/2018 to 6/28/2018 **Time(s)** 00:00 to 00:00

NOT A PERMIT

FilmL.A., Inc.
6255 W Sunset Blvd, 12th Floor
Hollywood, CA 90028
t: (213)977-8600 - f: (213)977-8601
www.filmla.com

Summary Information — Location

Permit Number	F00137682-D	**Location Manager**	Tano Tropia
Production Company	SUNNY TELEVISION PRODUCTIONS I...	Primary Phone	Mobile - 310-722-6500
Insured Company	SUNNY TELEVISION PRODUCTIONS I...	Secondary Phone	
Production Title	IT'S ALWAYS SUNNY IN PHILA...		

Location Address Irvine Ave & La Maida St, Los Angeles, CA, 91601

Location Type Intersection

Film Dates 6/28/2018 - 6/28/2018 07:00 - 22:00 1 day

Open or Closed to the Public Closed

Generic Conditions

Community Survey Obtained
Equipment staging and vehicles may park on one side of the street only.
Must Maintain 5' Clearance on Sidewalks/Walkways
Must maintain local/emergency access
No cast or crew parking on area streets
No steps from trailers, trucks or motorhomes may be facing road
Number of uniformed officers listed on the permit is a minimum requirement.
Permittee remains responsible for deploying a sufficient number of uniformed officers to provide traffic and crowd control to ensure the safety of the film crew and the public.
Traffic control must be done in accordance w/MUTCD
Traffic Officers Required
Uniformed officers shall have a copy of the film permit in their possession and are required to confirm that all traffic control signage devices are in place.

Please see attached document Irvine Ave (closure) & La Maida St (closure) - Its Always Sunny In Philadelphia.pdf

Equipment on Location

Type	Quantity
5 or 10 ton trucks	5
Cast/Crew vehicles	55
Catering Truck	1
Condors	1
Cranes	1
Cube Trucks	3
Generator	1
Honey Wagons	1
Picture vehicles	2
Portable restrooms	1

Personnel on Location

Type	Quantity
Cast	5
Crew	75
Extras	40
Off-Duty/Retired LAPD Officer(s)	4

NOT A PERMIT

FilmL.A., Inc.
6255 W Sunset Blvd, 12th Floor
Hollywood, CA 90028
t: (213)977-8600 - f: (213)977-8601
www.filmla.com

Summary Information — Location

Permit Number	F00137682-D	**Location Manager**	Tano Tropia
Production Company	SUNNY TELEVISION PRODUCTIONS I...	Primary Phone	Mobile - 310-722-6500
Insured Company	SUNNY TELEVISION PRODUCTIONS I...	Secondary Phone	
Production Title	IT'S ALWAYS SUNNY IN PHILA...		

Scissor Lifts	1
Semi Trucks	5
Stakebed Trucks	5
Trailers	4
Vans	4

Filming Activities Atmospheric Smoke Effects; Drive by; Emergency vehicles with flashing lights; Interior and exterior dialogue; Intermittent pedestrian control; Intermittent traffic control - 2 minutes standard; Wetdown; Talent on bicycles. ; Please change location to Irvine Avenue @ La Maida St ; Car will look like it drove into a tree in front of 4825 Irvine Ave). drive up along Irvine Ave toward Beck ave and actor driving car picks up ;

Jurisdiction **Political:** Los Angeles City - Council District 02 **Police:** Los Angeles Police Department **Fire:** Los Angeles City

Thomas Guide **Page:** 562 **Grid:** H3

Approvals

FILML.A. CLOSURES	Yulizza Ramirez
LOS ANGELES CITY DEPARTMENT OF PUBLIC WORKS	Cairo Hunter
LOS ANGELES CITY POLICE DEPARTMENT	Melissa Hernandez

Parking

Base Camp	**Crew Parking**	4024 Radford Ave, Los Angeles, CA, 91607
Location Type : Filming Location	Location Type : Other Location	

Posting "No Parking" signs
B/S IRVINE AVE, RIVERSIDE DRIVE - HUSTON ST
B/S LA MAIDA ST, BECK AVE - COLFAX AVE
N/S RIVERSIDE DR, 11635 RIVERSIDE DR TO IRVINE AVE

Approximate Footage more than 1800 **Log Number** 206346

Date(s) 6/28/2018 to 6/28/2018 **Time(s)** 07:00 to 22:00

Lane / Full Closure
FULL CLOSURE OF IRVINE AVE, RIVERSIDE DR - HUSTON
FULL CLOSURE OF LA MAIDA ST, BECK AVE- COLFAX AVE

Approximate Footage 0 - 300

NOT A PERMIT

FilmL.A., Inc.
6255 W Sunset Blvd, 12th Floor
Hollywood, CA 90028
t: (213)977-8600 - f: (213)977-8601
www.filmla.com

Summary Information — Location

Permit Number	F00137682-D	**Location Manager**	Tano Tropia
Production Company	SUNNY TELEVISION PRODUCTIONS I...	Primary Phone	Mobile - 310-722-6500
Insured Company	SUNNY TELEVISION PRODUCTIONS I...	Secondary Phone	
Production Title	IT'S ALWAYS SUNNY IN PHILA...		

Date(s) 6/28/2018 to 6/28/2018 **Time(s)** 07:00 to 22:00

NOT A PERMIT

FilmL.A., Inc.
6255 W Sunset Blvd, 12th Floor
Hollywood, CA 90028
t: (213)977-8600 - f: (213)977-8601
www.filmla.com

Summary Information — Location

Permit Number	F00137682-D	**Location Manager**	Tano Tropia
Production Company	SUNNY TELEVISION PRODUCTIONS I...	Primary Phone	Mobile - 310-722-6500
Insured Company	SUNNY TELEVISION PRODUCTIONS I...	Secondary Phone	
Production Title	IT'S ALWAYS SUNNY IN PHILA...		

Location Address 12147 Victory Blvd, North Hollywood, CA, 91606

Location Type Bar

Prep Dates 6/26/2018 - 6/26/2018 04:00 - 22:00 1 day

Film Dates 6/27/2018 - 6/27/2018 06:00 - 22:00 1 day

Open or Closed to the Public Closed

Generic Conditions

*Certain service and personnel fees required by jurisdictional agencies are not collected by FilmL.A. Any such fees must be paid directly to the appropriate agency, and a separate invoice will be provided to the permittee.
*LA CITY AND/OR LA COUNTY FIRE CHECKLIST ATTACHED TO FINAL PERMIT. THE PERMITEE IS RESPONSIBLE FOR COMPLETING CHECKLIST PRIOR TO FILMING ACTIVITY AT THIS LOCATION. NON COMPLIANCE MAY RESULT IN ASSIGNMENT OF A FIRE OFFICER.
Equipment staging and vehicles may park on one side of the street only.
Must Maintain 5' Clearance on Sidewalks/Walkways
Must maintain local/emergency access
No cast or crew parking on area streets
No steps from trailers, trucks or motorhomes may be facing road
Number of uniformed officers listed on the permit is a minimum requirement.
Permittee remains responsible for deploying a sufficient number of uniformed officers to provide traffic and crowd control to ensure the safety of the film crew and the public.
Traffic control must be done in accordance w/MUTCD
Traffic Officers Required
Uniformed officers shall have a copy of the film permit in their possession and are required to confirm that all traffic control signage devices are in place.

Please see attached documents

Victory blvd btwn Bellingham Ave & Laurel Canyon Blvd NS curb - It's Always Sunny In Philadelphia (Rev 1).pdf
Bellingham Ave btwn Victory Blvd & Hamlin St ES curb - Always Sunny In Philidelphia.pdf

Equipment on Location

Type	Quantity
5 or 10 ton trucks	5
Cast/Crew vehicles	55

Personnel on Location

Type	Quantity
Cast	5
Crew	75
Extras	50

NOT A PERMIT

FilmL.A., Inc.
6255 W Sunset Blvd, 12th Floor
Hollywood, CA 90028
t: (213)977-8600 - f: (213)977-8601
www.filmla.com

Summary Information — Location

Permit Number	F00137682-D	**Location Manager**	Tano Tropia
Production Company	SUNNY TELEVISION PRODUCTIONS I...	Primary Phone	Mobile - 310-722-6500
Insured Company	SUNNY TELEVISION PRODUCTIONS I...	Secondary Phone	
Production Title	IT'S ALWAYS SUNNY IN PHILA...		

Catering Truck	1	Off-Duty/Retired LAPD Officer(s)	2
Condors	1	Spot Check	1
Cranes	1		
Cube Trucks	3		
Generator	1		
Honey Wagons	1		
Picture vehicles	2		
Portable restrooms	1		
Scissor Lifts	1		
Semi Trucks	5		
Stakebed Trucks	5		
Trailers	4		
Vans	4		

Filming Activities Atmospheric Smoke Effects; Drive by; Drive ups & away; Equipment on sidewalk, in curb lane & across street; Interior and exterior dialogue; Intermittent pedestrian control; Intermittent traffic control - 2 minutes standard; Dolly tracks. smoke/steam effects. 50 BG. Talent/smoking / drinking. ;

Jurisdiction **Political:** Los Angeles City - Council District 02 **Police:** Los Angeles Police Department **Fire:** Los Angeles City

Thomas Guide **Page:** 532 **Grid:** G6

Approvals

FILMLA. CLOSURES	Yulizza Ramirez
LOS ANGELES CITY DEPARTMENT OF PUBLIC WORKS	Vanessa Martin
LOS ANGELES CITY POLICE DEPARTMENT	Gabriel Aleman

Coordinator Note Rider D releases location

Parking

Base Camp
Location Type : Filming Location

Crew Parking
Location Type : Other Location
4024 Radford Ave, Los Angeles, CA, 91607

Posting "No Parking" signs N/S VICTORY BLVD, BELLINGHAM AVE- LAUREL CYN BLVD

NOT A PERMIT

FilmL.A., Inc.
6255 W Sunset Blvd, 12th Floor
Hollywood, CA 90028
t: (213)977-8600 - f: (213)977-8601
www.filmla.com

Summary Information — Location

Permit Number	F00137682-D	**Location Manager**	Tano Tropia
Production Company	SUNNY TELEVISION PRODUCTIONS I...	Primary Phone	Mobile - 310-722-6500
Insured Company	SUNNY TELEVISION PRODUCTIONS I...	Secondary Phone	
Production Title	IT'S ALWAYS SUNNY IN PHILA...		

Approximate Footage 601 - 900 **Log Number** 206349

Date(s) 6/26/2018 to 6/26/2018 **Time(s)** 18:00 to 06:00

Posting "No Parking" signs N/S VICTORY BLVD, BELLINGHAM AVE- LAUREL CYN BLVD
E/S BELLINGHAM AVE, VICTORY BLVD - HAMLIN ST

Approximate Footage 1201 - 1500 **Log Number** 206351

Date(s) 6/27/2018 to 6/27/2018 **Time(s)** 00:00 to 00:00

Lane / Full Closure N/S CURBLANE OF VICTORY BLVD, BELLINGHAM AVE - LAUREL CYN BLVD
LANE CLOSURE E/S BELLINGHAM AVE, VICTORY BLVD - HAMLIN ST

Approximate Footage 0 - 300

Date(s) 6/27/2018 to 6/27/2018 **Time(s)** 05:00 to 22:00

NOT A PERMIT

Permit #EQ0137682D

R3-1 R3-2 R11-4 R11-2 SC3 M4-10(L) M4-10(R) W20-2 W20-3

TRAFFIC SIGNAL

TRAFFIC CONE

TYPE I W/ SIGN

HIGH LEVEL WARNING DEVICE

ALL TRAFFIC CONTROL WILL BE INSTALLED TO MEET OR EXCEED THE LATEST CA-MUTCD MINIMUM REQUIREMENTS

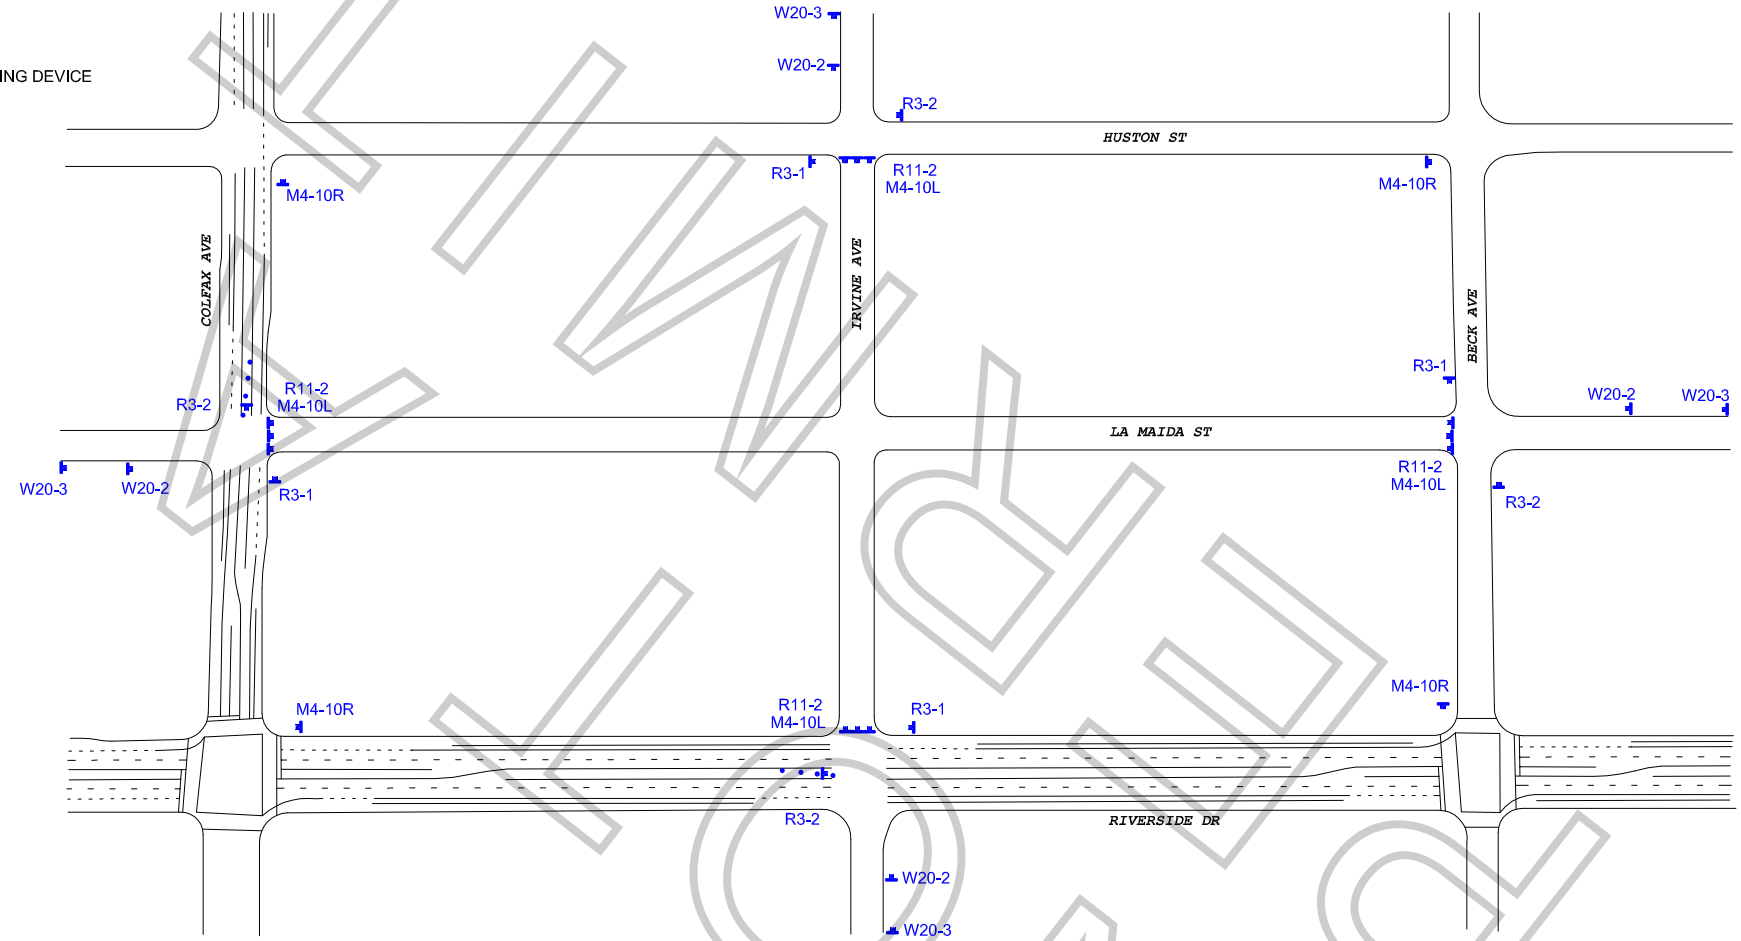

WORK ZONE TRAFFIC CONTROL PLAN
GENERAL NOTES

1. DATE/TIME: 6-28-18 FROM 07:00 HOURS TO 22:00 HOURS.

2. ALL SIGNING, STRIPING, AND TRAFFIC CONTROL DEVICES SHALL CONFORM TO THE (CURRENT) STATE OF CALIFORNIA DEPARTMENT OF TRANSPORTATION (CALTRANS) STANDARD PLANS AND STANDARD SPECIFICATIONS, CALIFORNIA MUTCD, AND ANY ADDENDUMS THERETO, AND AS SHOWN ON THESE PLANS, SYMBOLS AND ABBREVIATIONS USED ARE SHOWN ON CALTRANS STANDARD PLANS.
3. THERE WILL BE NO INTERFERENCE WITH TRAFFIC SIGNALS OR CROSSWALKS.
4. CONES WILL BE 28" MINIMUM HEIGHT AND HAVE REFLECTORIZED SLEEVES FOR NIGHT WORK.
5. POLICE WILL DIRECT TRAFFIC IF NECESSARY.

TCP FOR: IT'S ALWAYS SUNNY IN PHILADELPHIA

LOCATION:
IRVINE AVE CLOSURE FROM RIVERSIDE DR TO HUSTON ST
LA MAIDA ST CLOSURE FROM BECK AVE TO COLFAX AVE
NORTH HOLLYWOOD, CALIFORNIA

CONTACT: MIKE WEBSTER
OFFICE# 323-579-1173
TANO TROPIA
PH# 310-722-6500

JCL TRAFFIC SERVICES
(213) 622-9775
C31-CA Lic # 805357

DATE REVISIONS

DRAFTER: MARIO MENJIVAR
SCALE: N.T.S.
FILM LA: MG

WORKING

Permit #F001376820

W20-1 W20-5 W1-6 (L) C30(CA) R3-7 W4-2(RT)

- TRAFFIC SIGNAL
- TRAFFIC CONE
- TYPE I W/ SIGN
- HIGH LEVEL WARNING DEVICE
- FLASHING ARROW SIGN (FAS)

ALL TRAFFIC CONTROL WILL BE INSTALLED TO MEET OR EXCEED THE LATEST CA-MUTCD MINIMUM REQUIREMENTS

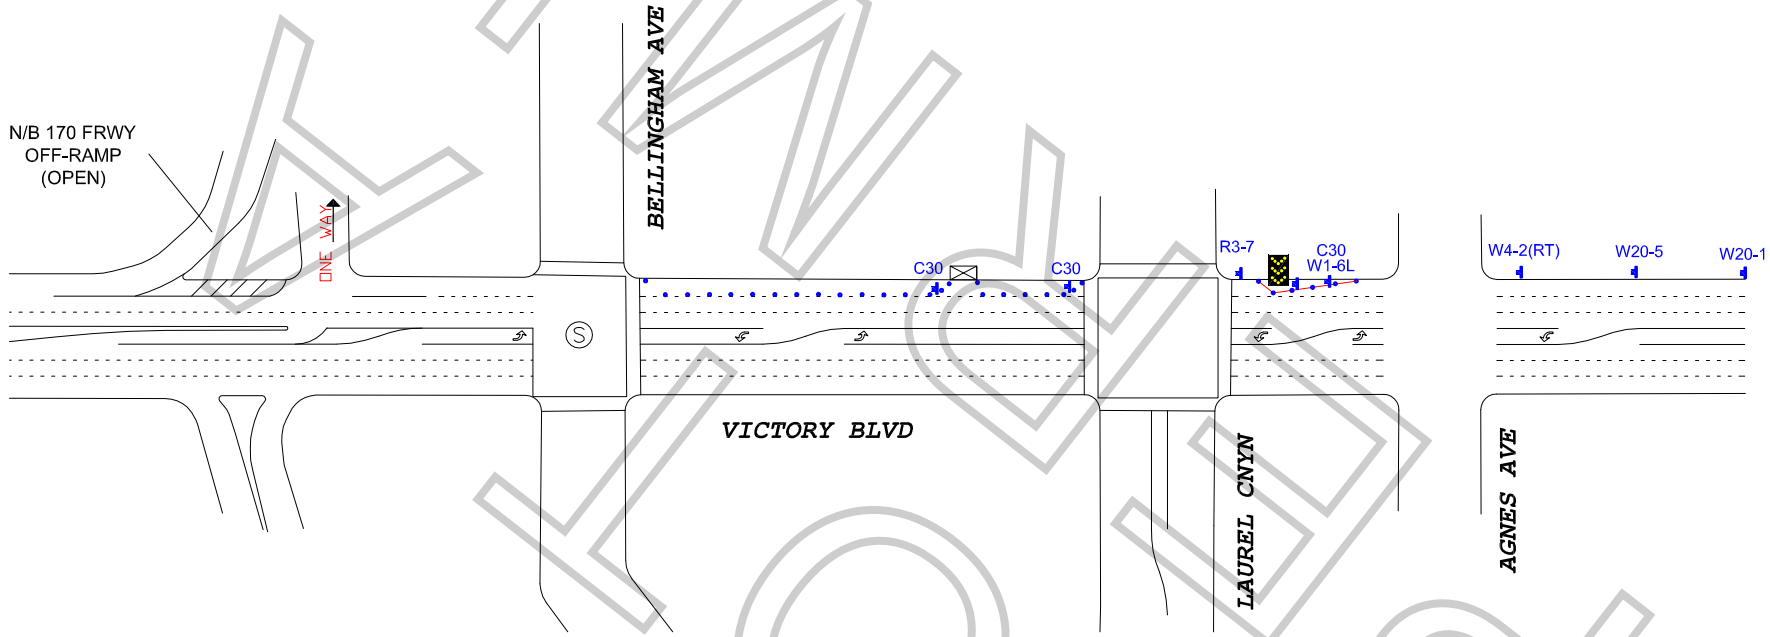

WORK ZONE TRAFFIC CONTROL PLAN
GENERAL NOTES

1. DATE/TIME: 6-27-18 FROM 07:00 HOURS TO 23:59 HOURS.

2. ALL SIGNING, STRIPING, AND TRAFFIC CONTROL DEVICES SHALL CONFORM TO THE (CURRENT) STATE OF CALIFORNIA DEPARTMENT OF TRANSPORTATION (CALTRANS) STANDARD PLANS AND STANDARD SPECIFICATIONS, CALIFORNIA MUTCD, AND ANY ADDENDUMS THERETO, AND AS SHOWN ON THESE PLANS, SYMBOLS AND ABBREVIATIONS USED ARE SHOWN ON CALTRANS STANDARD PLANS.
3. THERE WILL BE NO INTERFERENCE WITH TRAFFIC SIGNALS OR CROSSWALKS.
4. CONES WILL BE 28" MINIMUM HEIGHT AND HAVE REFLECTORIZED SLEEVES FOR NIGHT WORK.
5. POLICE WILL DIRECT TRAFFIC IF NECESSARY.

TCP FOR: IT'S ALWAYS SUNNY IN PHILADELPHIA

LOCATION: NORTH SIDE CURB LANE CLOSURE
VICTORY BLVD BTWN BELLINGHAM & LAUREL CANYON
NORTH HOLLYWOOD, CALIFORNIA

CONTACT: MIKE WEBSTER
OFFICE# 323-579-1173
TANO TROPIA
PH# 310-722-6500

JCL TRAFFIC SERVICES
(213) 622-9775
C31-CA Lic # 805357

DATE	REVISIONS	DRAFTER: MARIO MENJIVAR
6-12-18	TIME CHANGE	SCALE: N.T.S.
		FILM LA: MG

FINAL COPY

Permit #F00137688-D

ALL TRAFFIC CONTROL WILL BE INSTALLED TO MEET OR EXCEED THE LATEST CA-MUTCD MINIMUM REQUIREMENTS

Ⓢ TRAFFIC SIGNAL

● TRAFFIC CONE

TYPE I W/ SIGN

FLASHING ARROW SIGN (FAS)

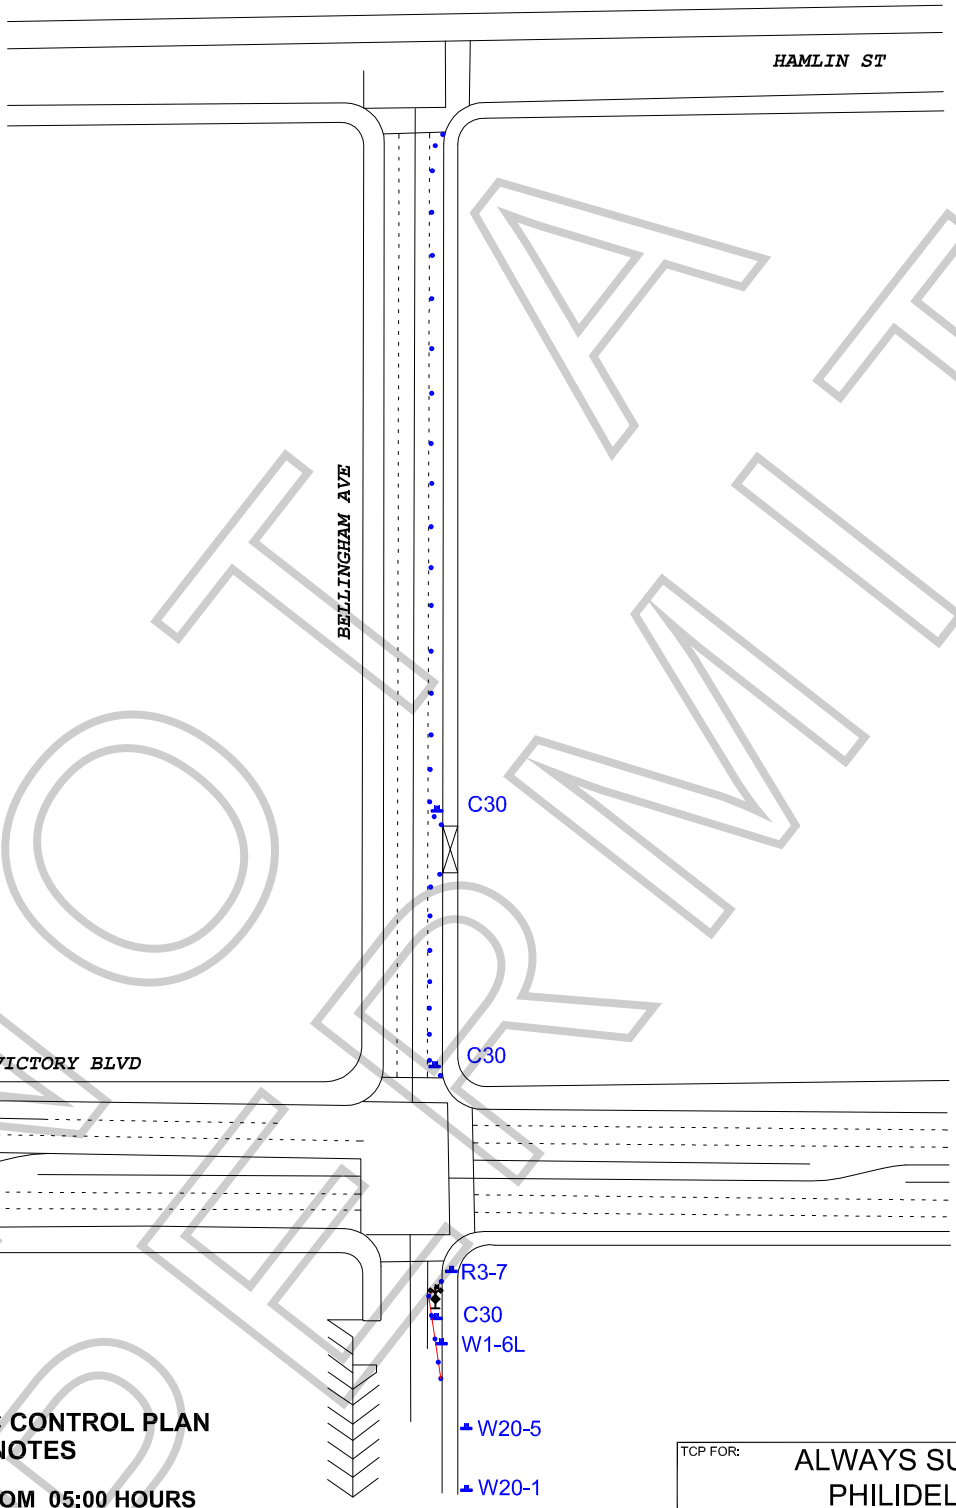

NOT A PERMIT

WORK ZONE TRAFFIC CONTROL PLAN GENERAL NOTES

1. DATE/TIME: 6-27-18 FROM 05:00 HOURS TO 22:00 HOURS.

2. ALL SIGNING, STRIPING, AND TRAFFIC CONTROL DEVICES SHALL CONFORM TO THE (CURRENT) STATE OF CALIFORNIA DEPARTMENT OF TRANSPORTATION (CALTRANS) STANDARD PLANS AND STANDARD SPECIFICATIONS, CALIFORNIA MUTCD, AND ANY ADDENDUMS THERETO, AND AS SHOWN ON THESE PLANS, SYMBOLS AND ABBREVIATIONS USED ARE SHOWN ON CALTRANS STANDARD PLANS.
3. THERE WILL BE NO INTERFERENCE WITH TRAFFIC SIGNALS OR CROSSWALKS.
4. CONES WILL BE 28" MINIMUM HEIGHT AND HAVE REFLECTORIZED SLEEVES FOR NIGHT WORK.
5. POLICE WILL DIRECT TRAFFIC IF NECESSARY.

TCP FOR:	ALWAYS SUNNY IN PHILIDELPHIA
LOCATION:	E/S CURB LANE OF BELLINGHAM AVE FROM VICTORY BLVD & HAMLIN ST NORTH HOLLYWOOD, CALIFORNIA
CONTACT:	DAVE STANLEY OFFICE# 323-579-1171
	JCL TRAFFIC SERVICES (213) 622-9775 C31-CA Lic # 805357
DATE / REVISIONS	DRAFTER: MARIO MENJIVAR; SCALE: N.T.S.; FILM LA: MG